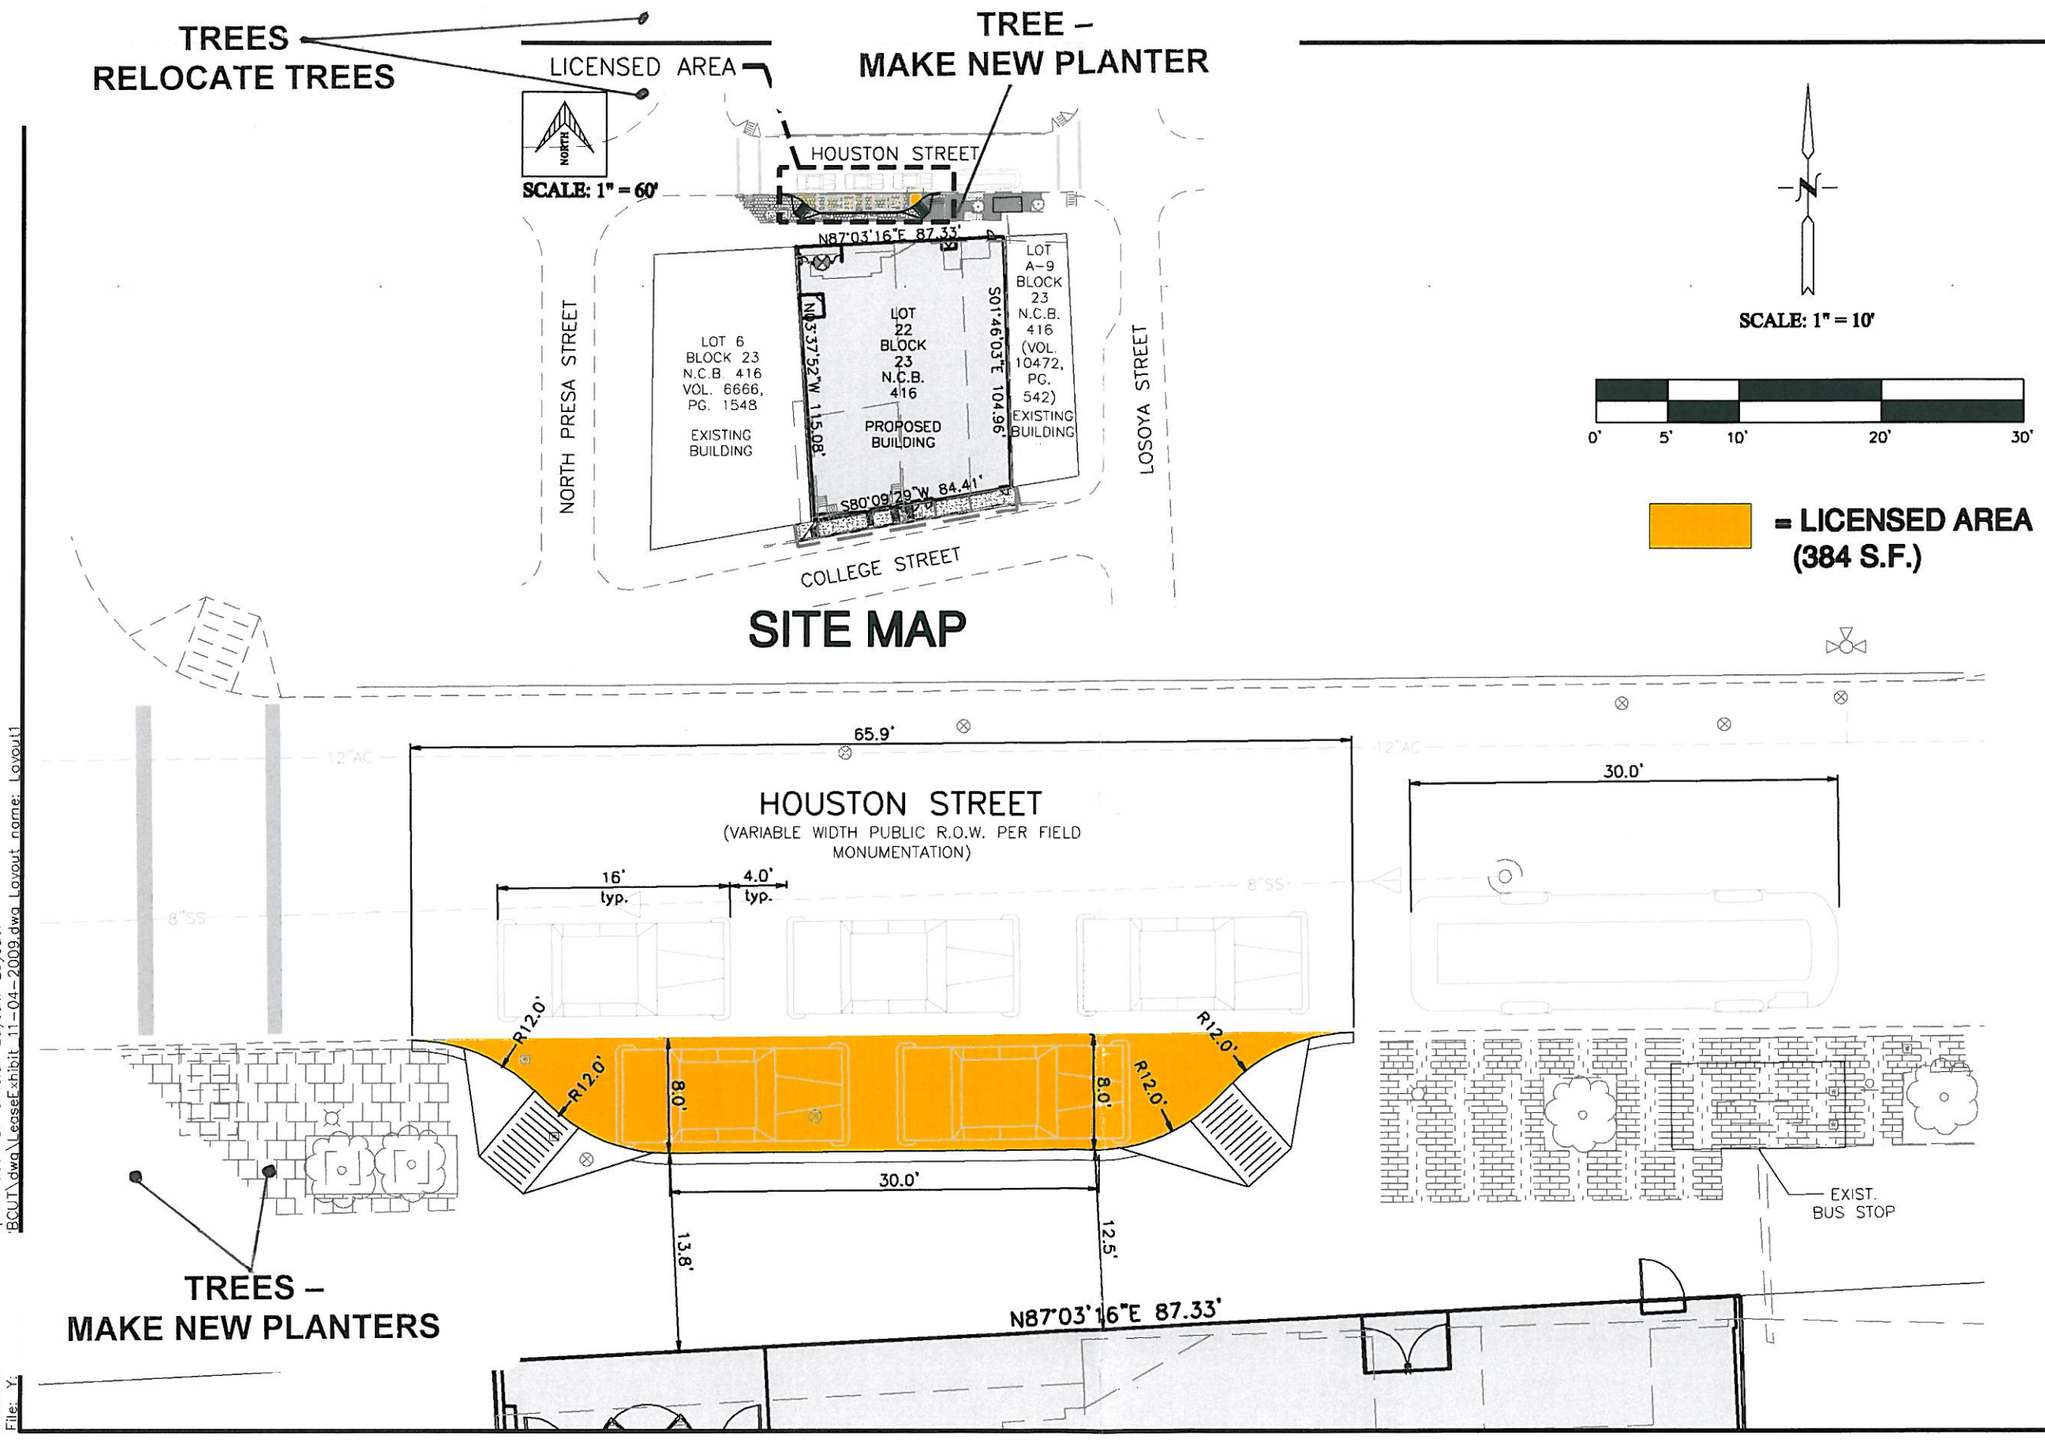

Engineers

Civil

SCH2 CIVIL ENGINEERS, LLC
17301 BELL NORTH
SCHERTZ, TEXAS 78154
OFFICE: 210-341-1546
FAX: 210-341-1543
FIRM NO. 10467

LICENSE EXHIBIT
VALET PARKING AREA
408 E. HOUSTON ST.
SAN ANTONIO, TEXAS

JOB NO.:
DATE: 11-04-2009
DESIGN BY: ACS
DRAWN BY: ACS

EXHIBIT
B

Date: N 11pm User ID: arnold Layout: Layout1
File: Y:\CUT\dwg\leaseExhibit 11-04-2009.dwg Layout name: Layout1